

SAMPLE

WILLOW & PINE CAFE

Fictional project · 2,400 SF · not a real client

SHEET A1.01
FLOOR PLAN

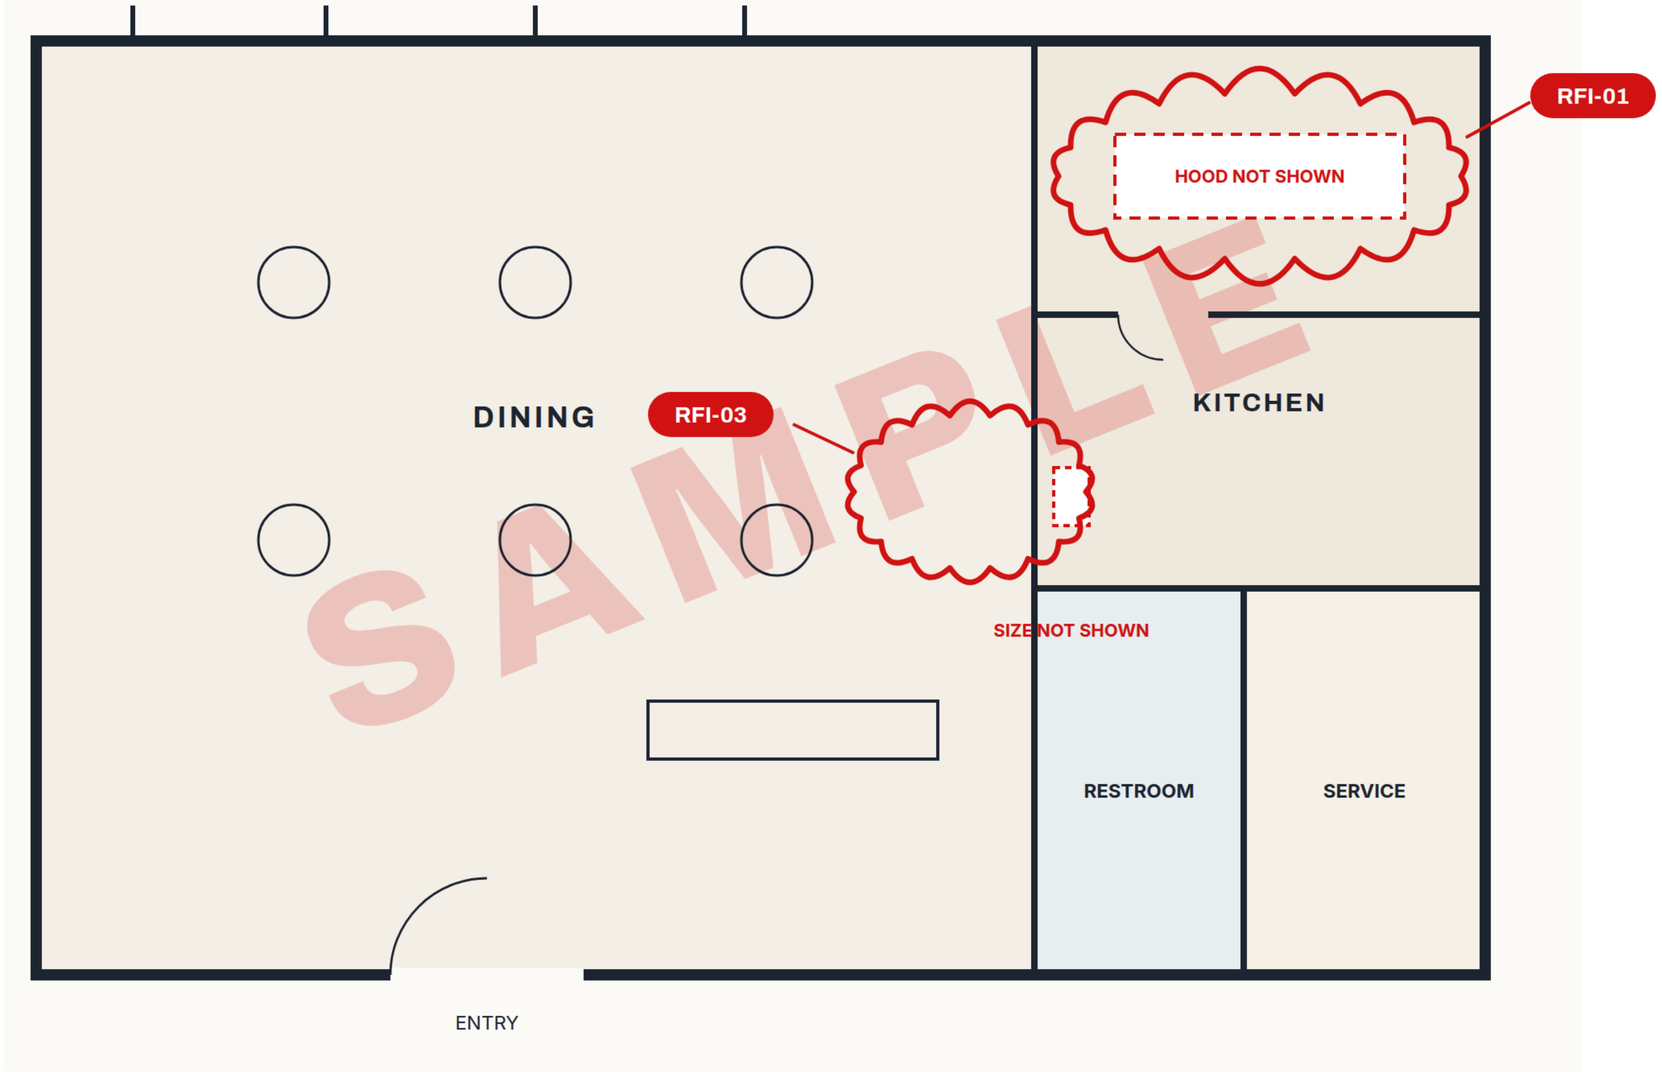

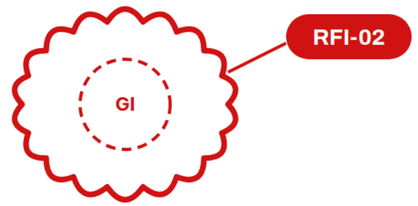

N

60 ft × 40 ft

SAMPLE

RFI-01

Kitchen hood and makeup air
not shown

RFI-02

Grease interceptor size
not scheduled

RFI-03

Service size and panel schedule
not provided

Made-up project. Partial sheet. No prices.